
THIS DRAWING IS UNPUBLISHED. RELEASED FOR PUBLICATION –,– .
© COPYRIGHT – By – ALL RIGHTS RESERVED.

LOC	DIST
G	00

REVISIONS

P	LTR	DESCRIPTION	DATE	DWN	APVD
	J3	REVISED PER ECO-11-004917	11MAR11	RK	HMR

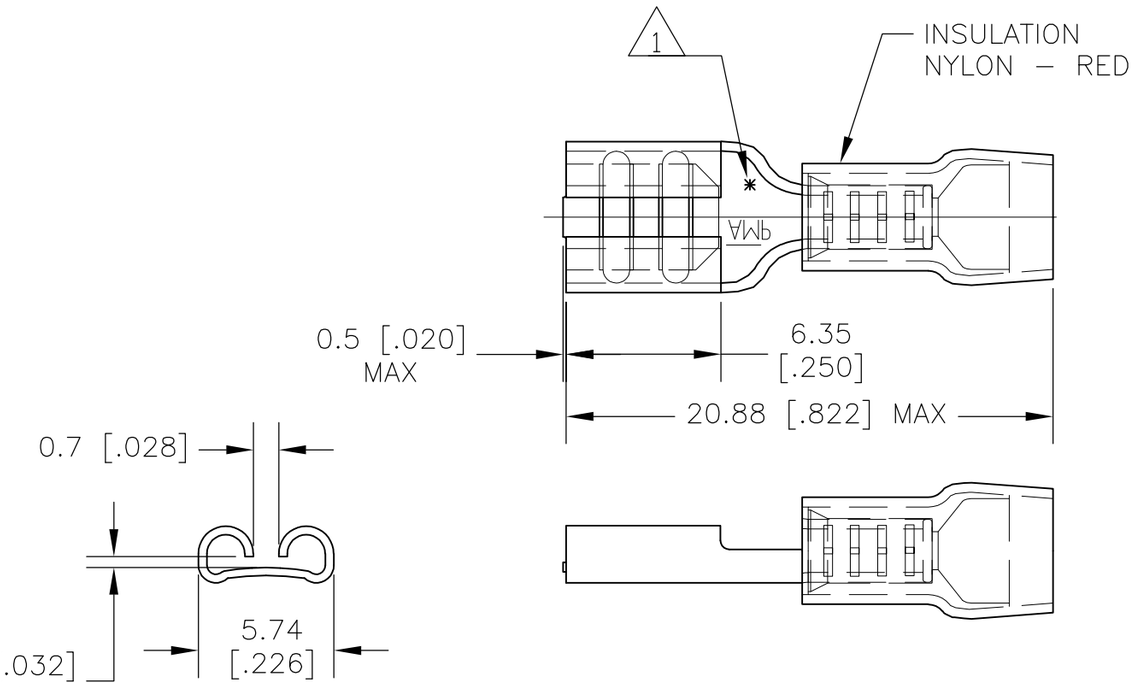

1 ASTERISK * FOR PHOS BRONZE PARTS ONLY

2 WIRE SIZE IS 22-16 AWG

3 WIRE INSULATION RANGE IS 2.7-3.6mm [.105-.140] DIA

PACKAGE TYPE	TERMINAL PLATING	TERMINAL MATERIAL	PART NO
TAPE MOUNTED	TIN	PHOS BRONZE	5-160483-5
	TIN	BRASS	5-160483-1
LOOSE PIECE	~~GOLD~~	~~PHOS BRONZE~~	~~9-160483-7~~
	~~SILVER~~	~~PHOS BRONZE~~	~~9-160483-6~~
	TIN	PHOS BRONZE	9-160483-5
	~~GOLD~~	~~BRASS~~	~~9-160483-4~~
	~~SILVER~~	~~BRASS~~	~~9-160483-3~~
	TIN	BRASS	9-160483-1

OBSOLETE
OBSOLETE
OBSOLETE
OBSOLETE

THIS DRAWING IS A CONTROLLED DOCUMENT.

DIMENSIONS: MM[INCHES]

TOLERANCES UNLESS OTHERWISE SPECIFIED:
0 PLC ± –
1 PLC ± –
2 PLC ± 0.20 [.008]
3 PLC ± –
4 PLC ± –
ANGLES ± 5°

MATERIAL –

FINISH –

DWN jr ruth 07DEC07
CHK T MICHIELUTTI 07DEC07
APVD T MICHIELUTTI 07DEC07
PRODUCT SPEC –
APPLICATION SPEC –
WEIGHT –

TE Connectivity

NAME
RECEPTACLE, PIDG, FASTON,
4.75 [.187] SERIES
–

SIZE	CAGE CODE	DRAWING NO	RESTRICTED TO
A3	00779	C-160483	–

CUSTOMER DRAWING | SCALE 4:1 | SHEET 1 OF 1 | REV J3

1470-19 (3/11)

sales@prom-elec.com / ООО ПРОМЭЛЕКТРОНИКА