

THIS DRAWING IS UNPUBLISHED.

RELEASED FOR PUBLICATION

©

COPYRIGHT -

BY -

ALL RIGHTS RESERVED.

LOC	
AL	

DIST	2
------	---

REVISIONS

P

LTR

DESCRIPTION

DATE _____

	DWN
--	-----

APVD





	M2
--	----

ECR-11-005629

	17AUG2011
--	-----------

	C.J
--	-----

R.P

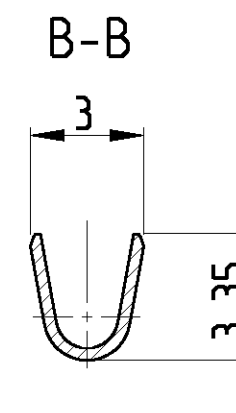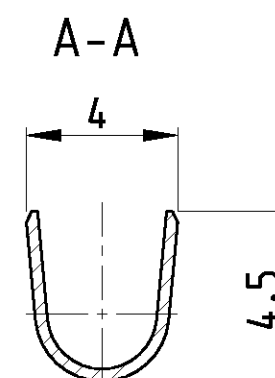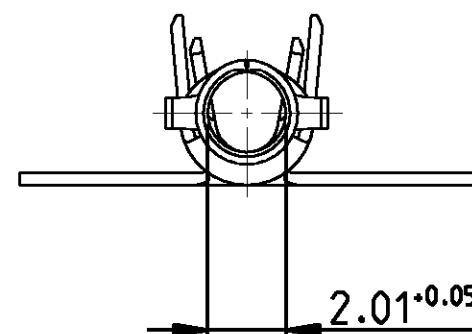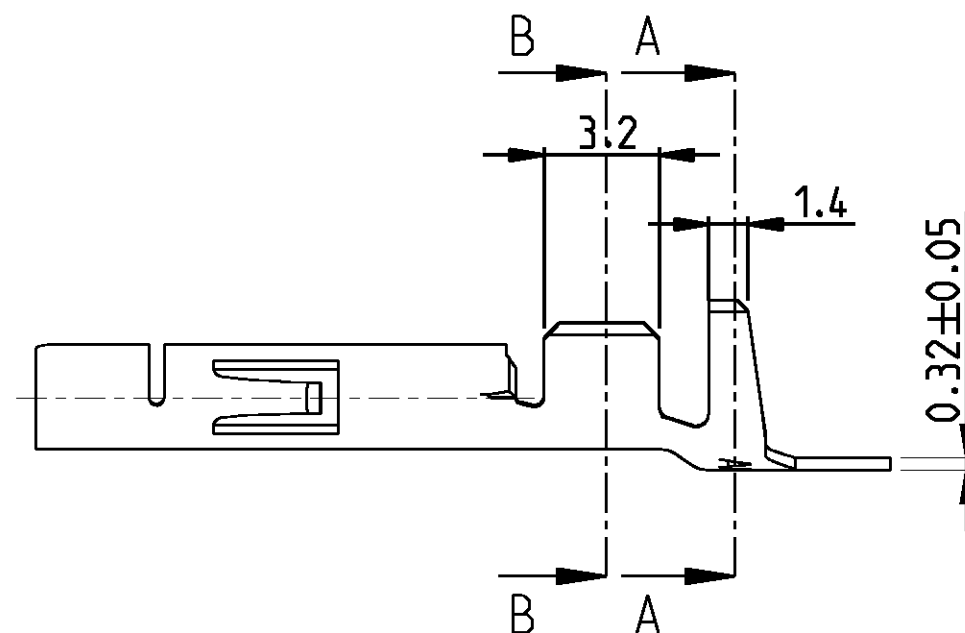


NOTES:

Bemerkungen:

- | | |
|--|---|
|  | 2-6 µm Sn OVER Ni IN CRIMP-AREA
2-6 µm Sn über Ni in der Crimpzone |
|  | 0.8 µm Au OVER Ni IN CONTACT-AREA
0.8 µm Au über Ni in der Kontaktzone |
| 3 | SUITABLE FOR Ø1.0-2.5mm
Für Isolations Ø1.0-2.5mm geeignet |
|  | 0.8 µm Au OVER 1.3 µm Ni ON INSIDE OF WIRE BARREL AND CONTACT AREA
0.8 µm Au über 1.3 µm Ni in der Drahtcrimp und Kontaktzonen, sonst 1.3 µm Ni |

107-3. FIG.2		926882-8	CuZn30	PRE-TIN
107-3. FIG.1	926893-7	926884-7	CuZn30	
~~107-3. FIG.1~~	~~926893-6~~	~~926884-6~~	~~CuSn4~~	~~~~
~~107-3. FIG.1~~	~~926893-5~~	~~926882-5~~	~~CuCrZr~~	~~PRE-TIN~~
107-3. FIG.1	926893-4	926882-4	CuCrZr	PLAIN
107-3. FIG.1	926893-3	926882-3	CuSn4	PRE-TIN
107-3. FIG.1	926893-2	926882-2	CuZn30	
107-3. FIG.1	926893-1	926882-1	CuZn30	PRE-TIN
REELING	LOOSE PIECE	PART NO.	MATERIAL	FINISH

Superseded by 350536-6
OBSOLETE

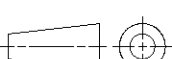DIMENSIONS: mm		TOLERANCES UNLESS OTHERWISE SPECIFIED: 0 PLC ±0.2 1 PLC ±0.2 2 PLC ±0.2 3 PLC ±0.1 4 PLC ±0.1 ANGLES ±1°		DWN J. Skoda		29NOV2005		TE Connectivity					
				CHK R. Vlcek		-							
		PRODUCT SPEC 108-1031		APPLICATION SPEC 114-18011		NAME UNIVERSAL MNL Socket 0.5-2.1 mm2 WIRE RANGE							
MATERIAL SEE TABLE		FINISH SEE TABLE		WEIGHT -		SIZE A3		CAGE CODE 00779		DRAWING NO C-926882		RESTRICTED TO	
CUSTOMER DRAWING								SCALE 5:1		SHEET 1 OF 1		REV M2	