

DO NOT SCALE | DIMENSIONS IN MM.

C.A.D. FILE CODE 344274

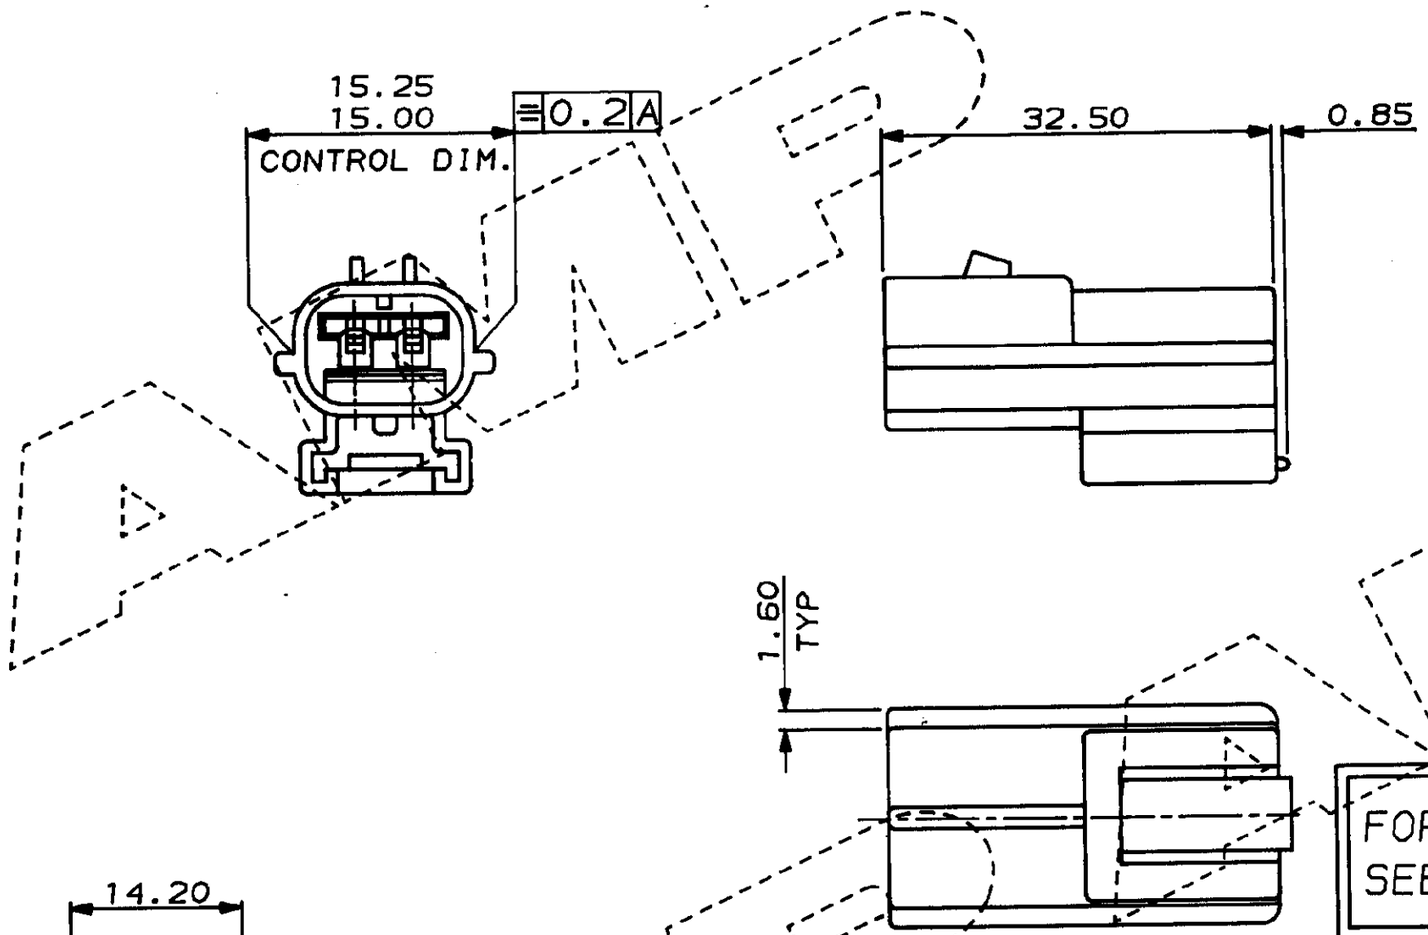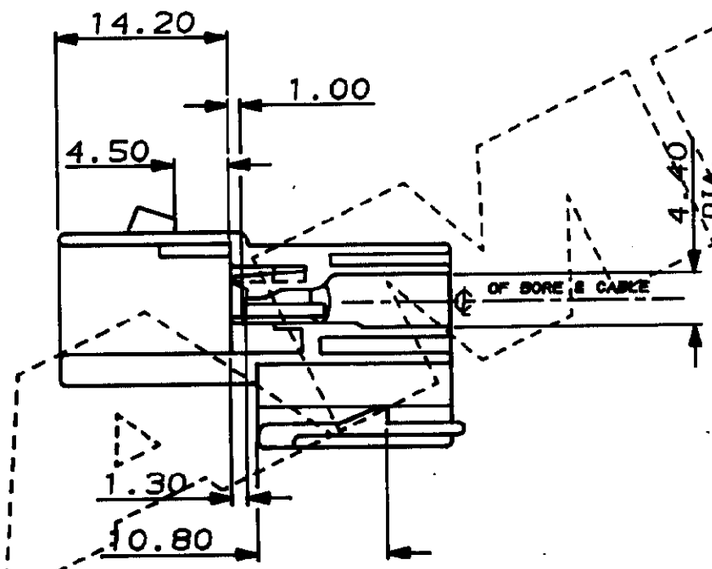


FOR HEADER DETAILS OF THIS PART
SEE CSP 8488 REV. 4.

| OBSOLETE | FINISH | MATERIAL | PART NUMBER |
|---|---|---|---|
| | ~~WHITE~~ | ~~NYLON 6.6~~ | ~~344274-4~~ |
| | ~~BLUE~~ | ~~NYLON 6.6~~ | ~~344274-3~~ |
| | ~~RED~~ | ~~NYLON 6.6~~ | ~~344274-2~~ |
| | BLACK | NYLON 6.6 | 344274-1 |

CUSTOMER DWG
FOR REFERENCE ONLY

©COPYRIGHT 1987 BY AMP of GREAT BRITAIN LTD. ALL INTERNATIONAL RIGHTS RESERVED. ALL PRODUCTS MAY BE COVERED BY BRITISH AND FOREIGN PATENTS AND/OR PATENTS PENDING.

RELEASED FOR PUBLICATION 03/11/87

| REV | DESCRIPTION | APP | DATE |
|---|---|---|---|
| - | - | - | - |
| - | - | - | - |
| C1 | ECR-13-015490 | BB | 06JAN2014 |

TOLERANCES UNLESS OTHERWISE STATED :
DEC ± 0.5
ANGLES ± 1°

DR. J. Jobson 03 NOV 1987
CH. R.J.S. APP. B.J.

TE Connectivity

NAME 2 WAY TAB HOUSING
ECONOSEAL 3 LOW CURRENT

| SCALE | LOC | SIZE | DWG. No. | REV | SHEET |
|---|---|---|---|---|---|
| 2/1 | E | A3 | C344274 | C1 | 1/1 |

FORMAT 22/05/85

sales@prom-elec.com / ООО ПРОМЭЛЕКТРОНИКА